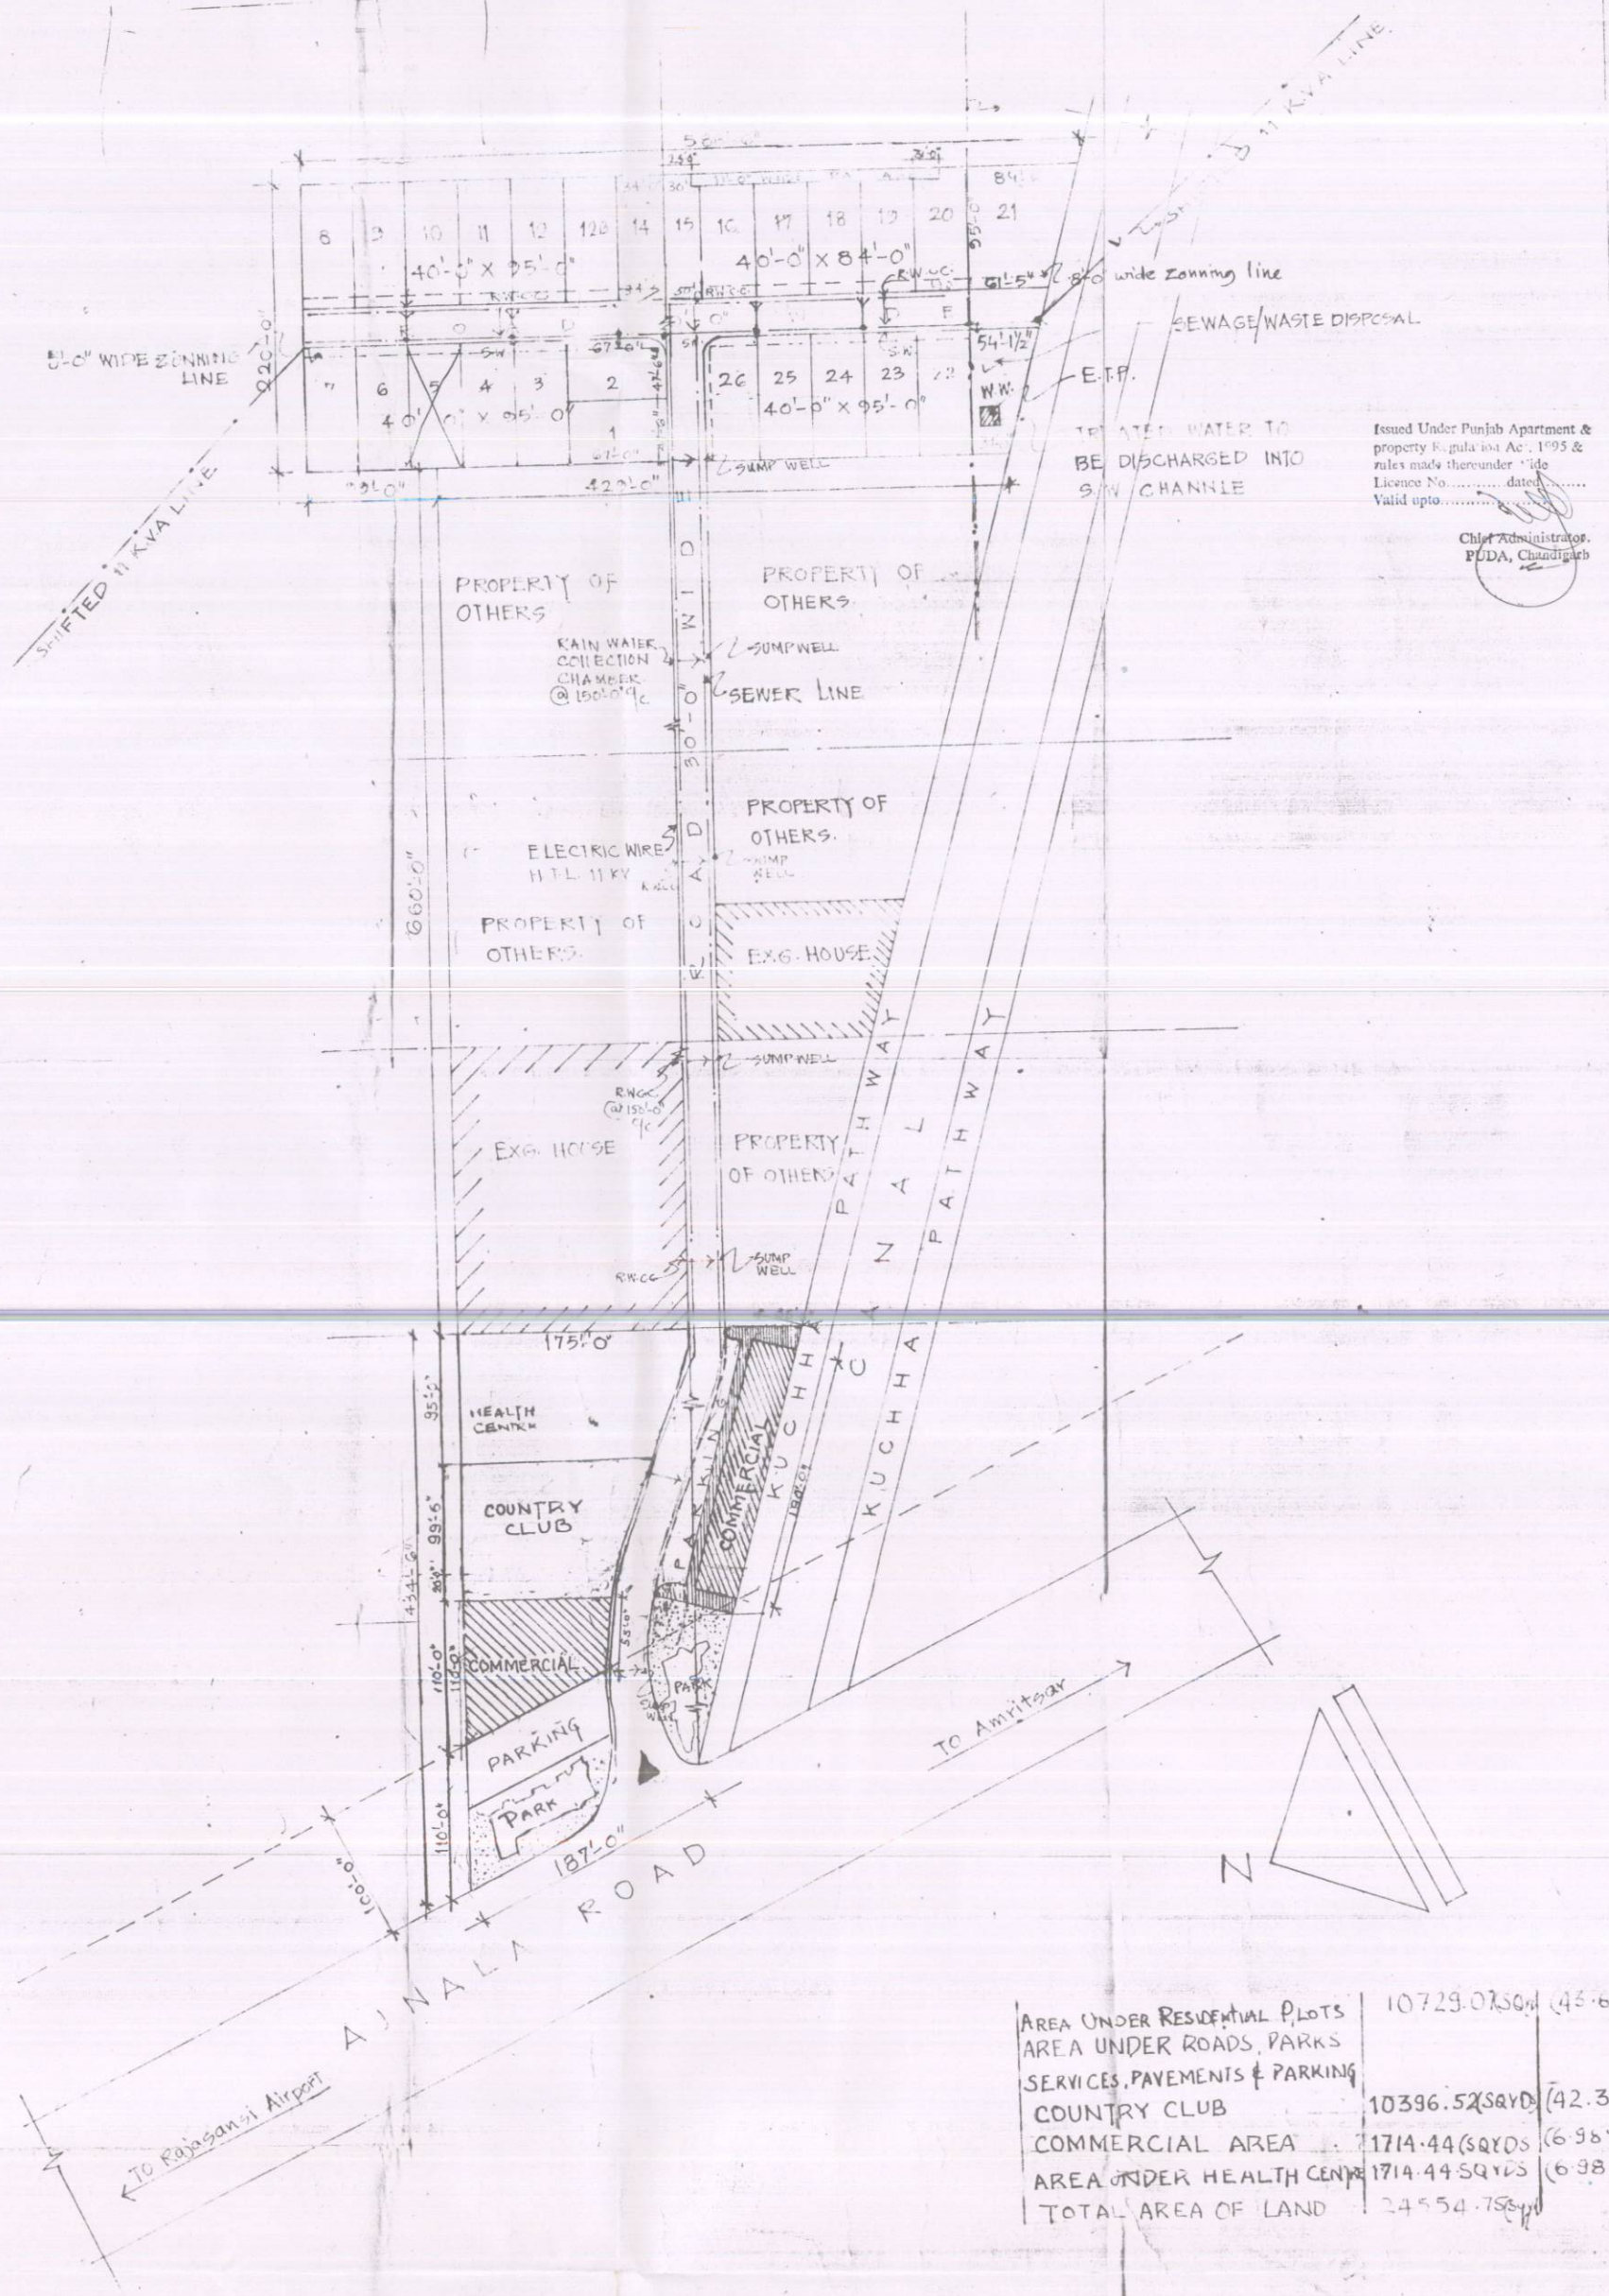

Issued Under Punjab Apartment & property Regulation Act, 1995 & rules made thereunder vide Licence No.....dated.....
Valid upto.....

Chief Administrator,
PUDA, Chandigarh

AREA UNDER RESIDENTIAL PLOTS	10729.07 SQYDS	(43.69%)
AREA UNDER ROADS, PARKS SERVICES, PAVEMENTS & PARKING		
COUNTRY CLUB	10396.52 (SQYDS)	(42.35%)
COMMERCIAL AREA	1714.44 (SQYDS	(6.98%)
AREA UNDER HEALTH CENTRE	1714.44 SQYDS	(6.98%)
TOTAL AREA OF LAND	24554.75 SQYDS	

PROPOSED LAYOUT PLAN SITUATED AT Green Acres VILLAGE HEIR, AJNALA ROAD, AMRITSAR. (SCALE: 1" = 80'-0")

TOTAL AREA OF LAND = 5 ACRE, 11 MARLA & 22 SQYDS.

arun & co
CIVIL ENGINEERS, SPACE PLANNERS
INTERIOR DESIGNERS & VALUERS
FIRST FLOOR, PUSHPA MARKET
LAWRENCE ROAD EXTN.
AMRITSAR.
PH. NO. 212364